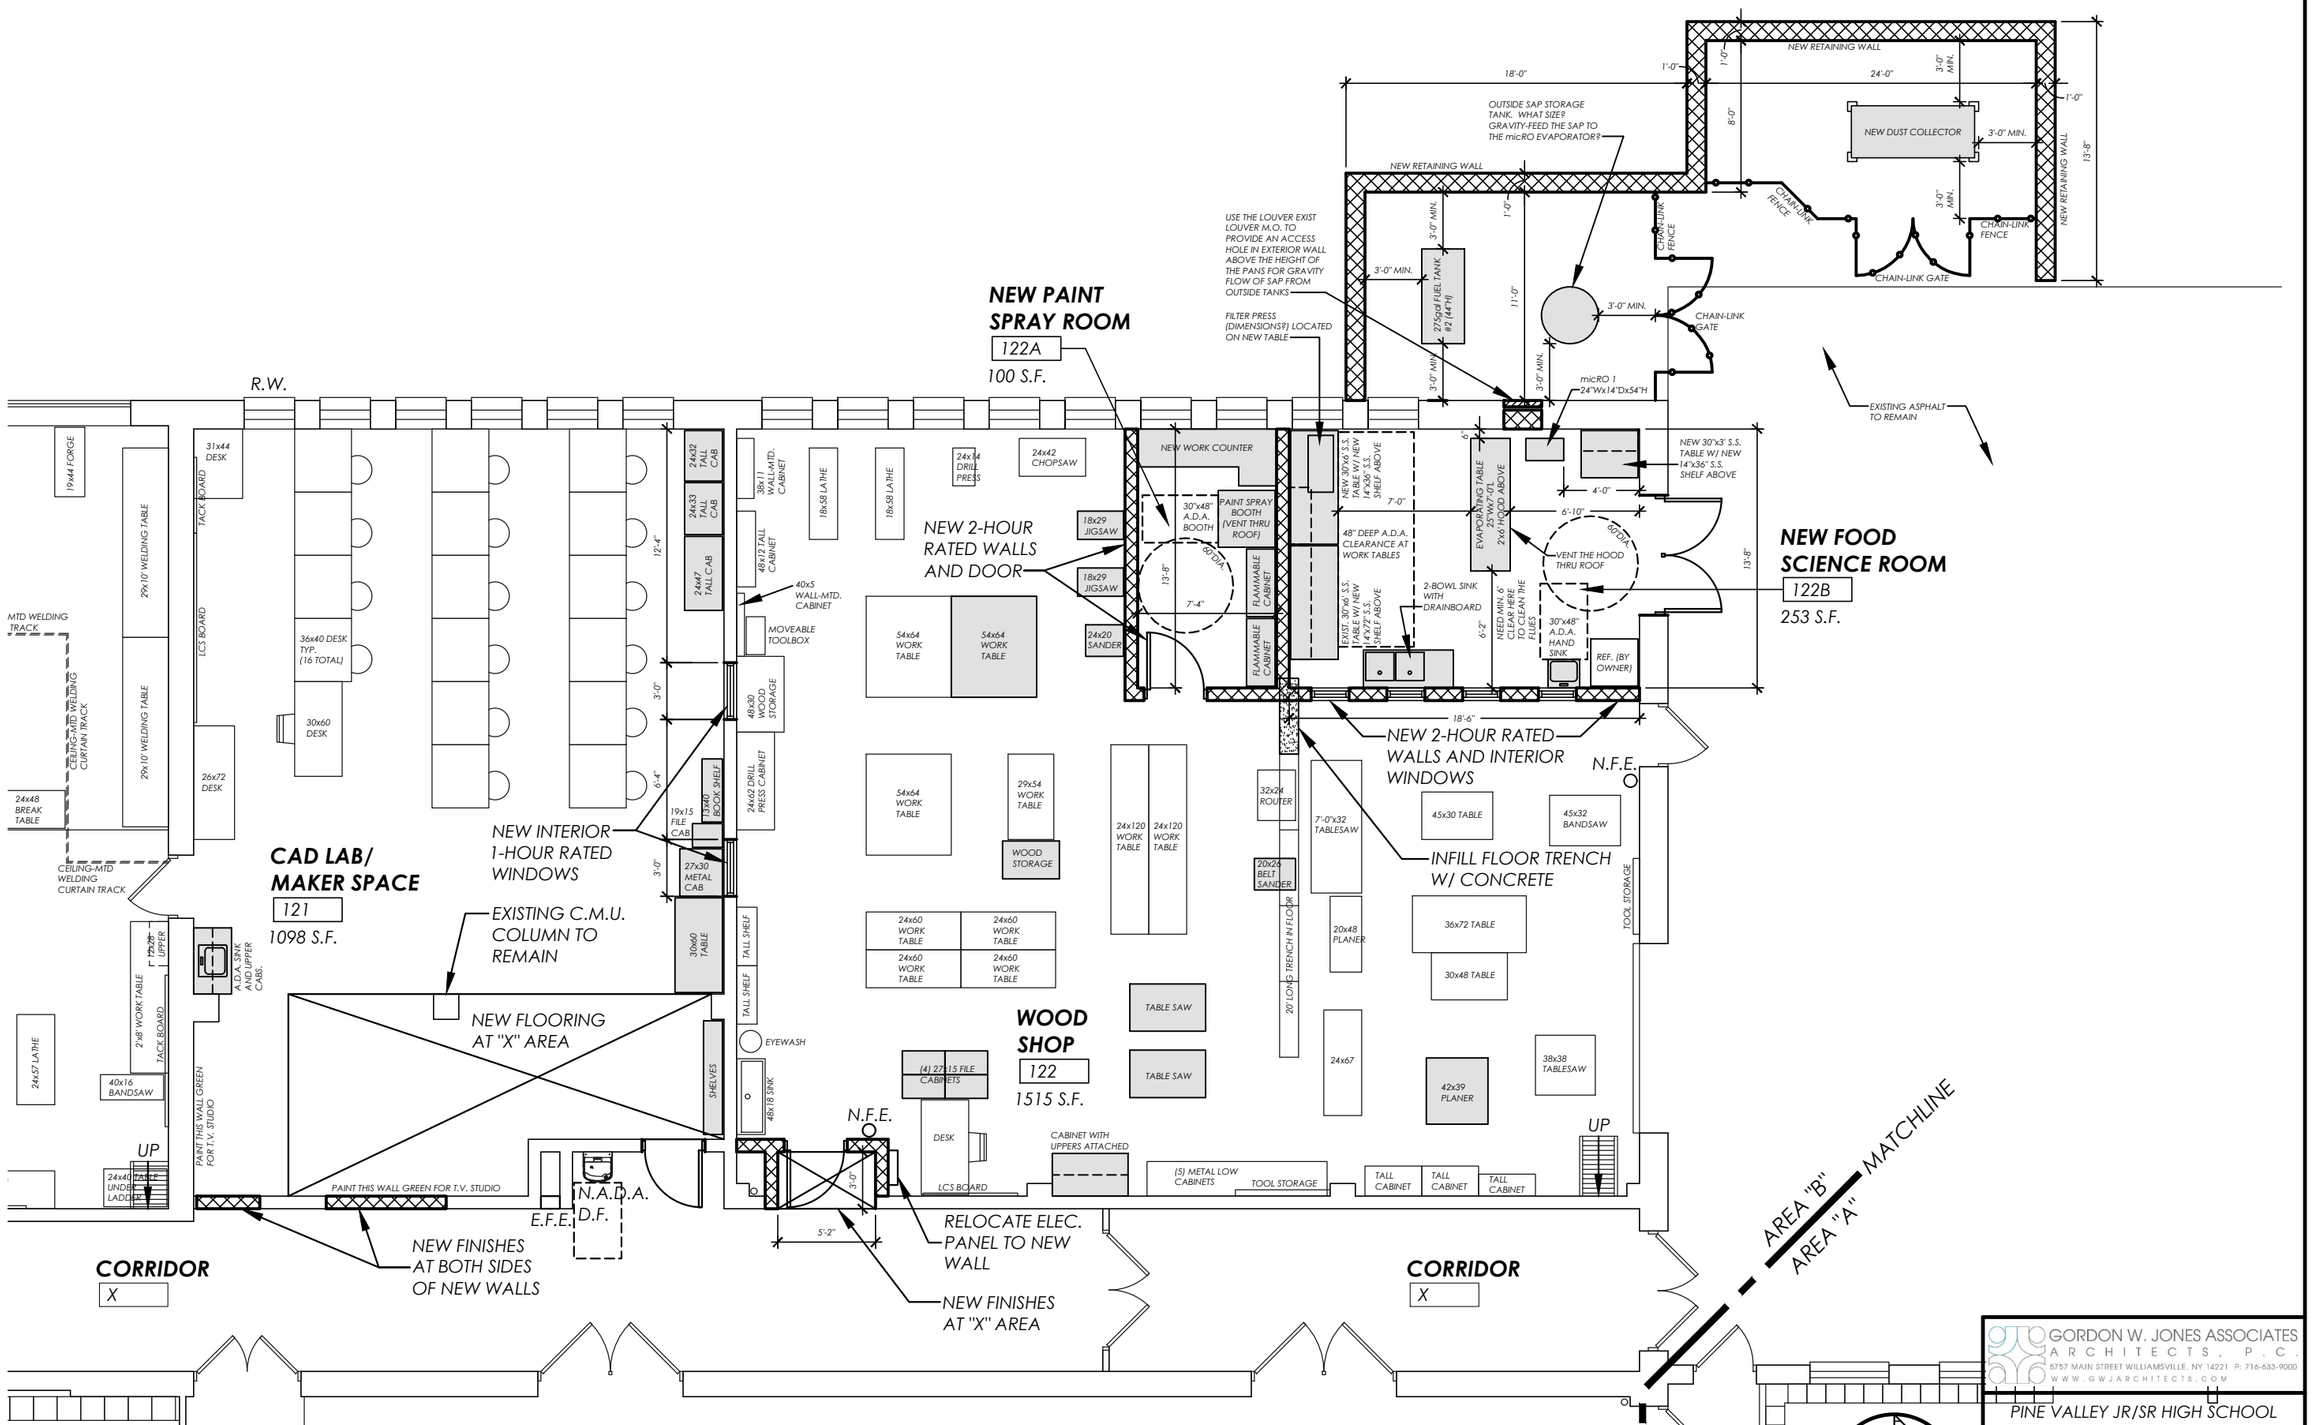

PARTIAL FIRST FLOOR PLAN: NEW

1

SCALE: 1/8"=1'-0"

GORDON W. JONES ASSOCIATES ARCHITECTS, P.C.
5757 MAIN STREET WILLIAMSVILLE, NY 14221 P: 716-633-9000
WWW.GWJARCHITECTS.COM

PINE VALLEY JR/SR HIGH SCHOOL
7755 ROUTE 83
SOUTH DAYTON, NY 14138

DATE: 7/12/18

DRAWING SCALE: 1/8"=1'-0"

5